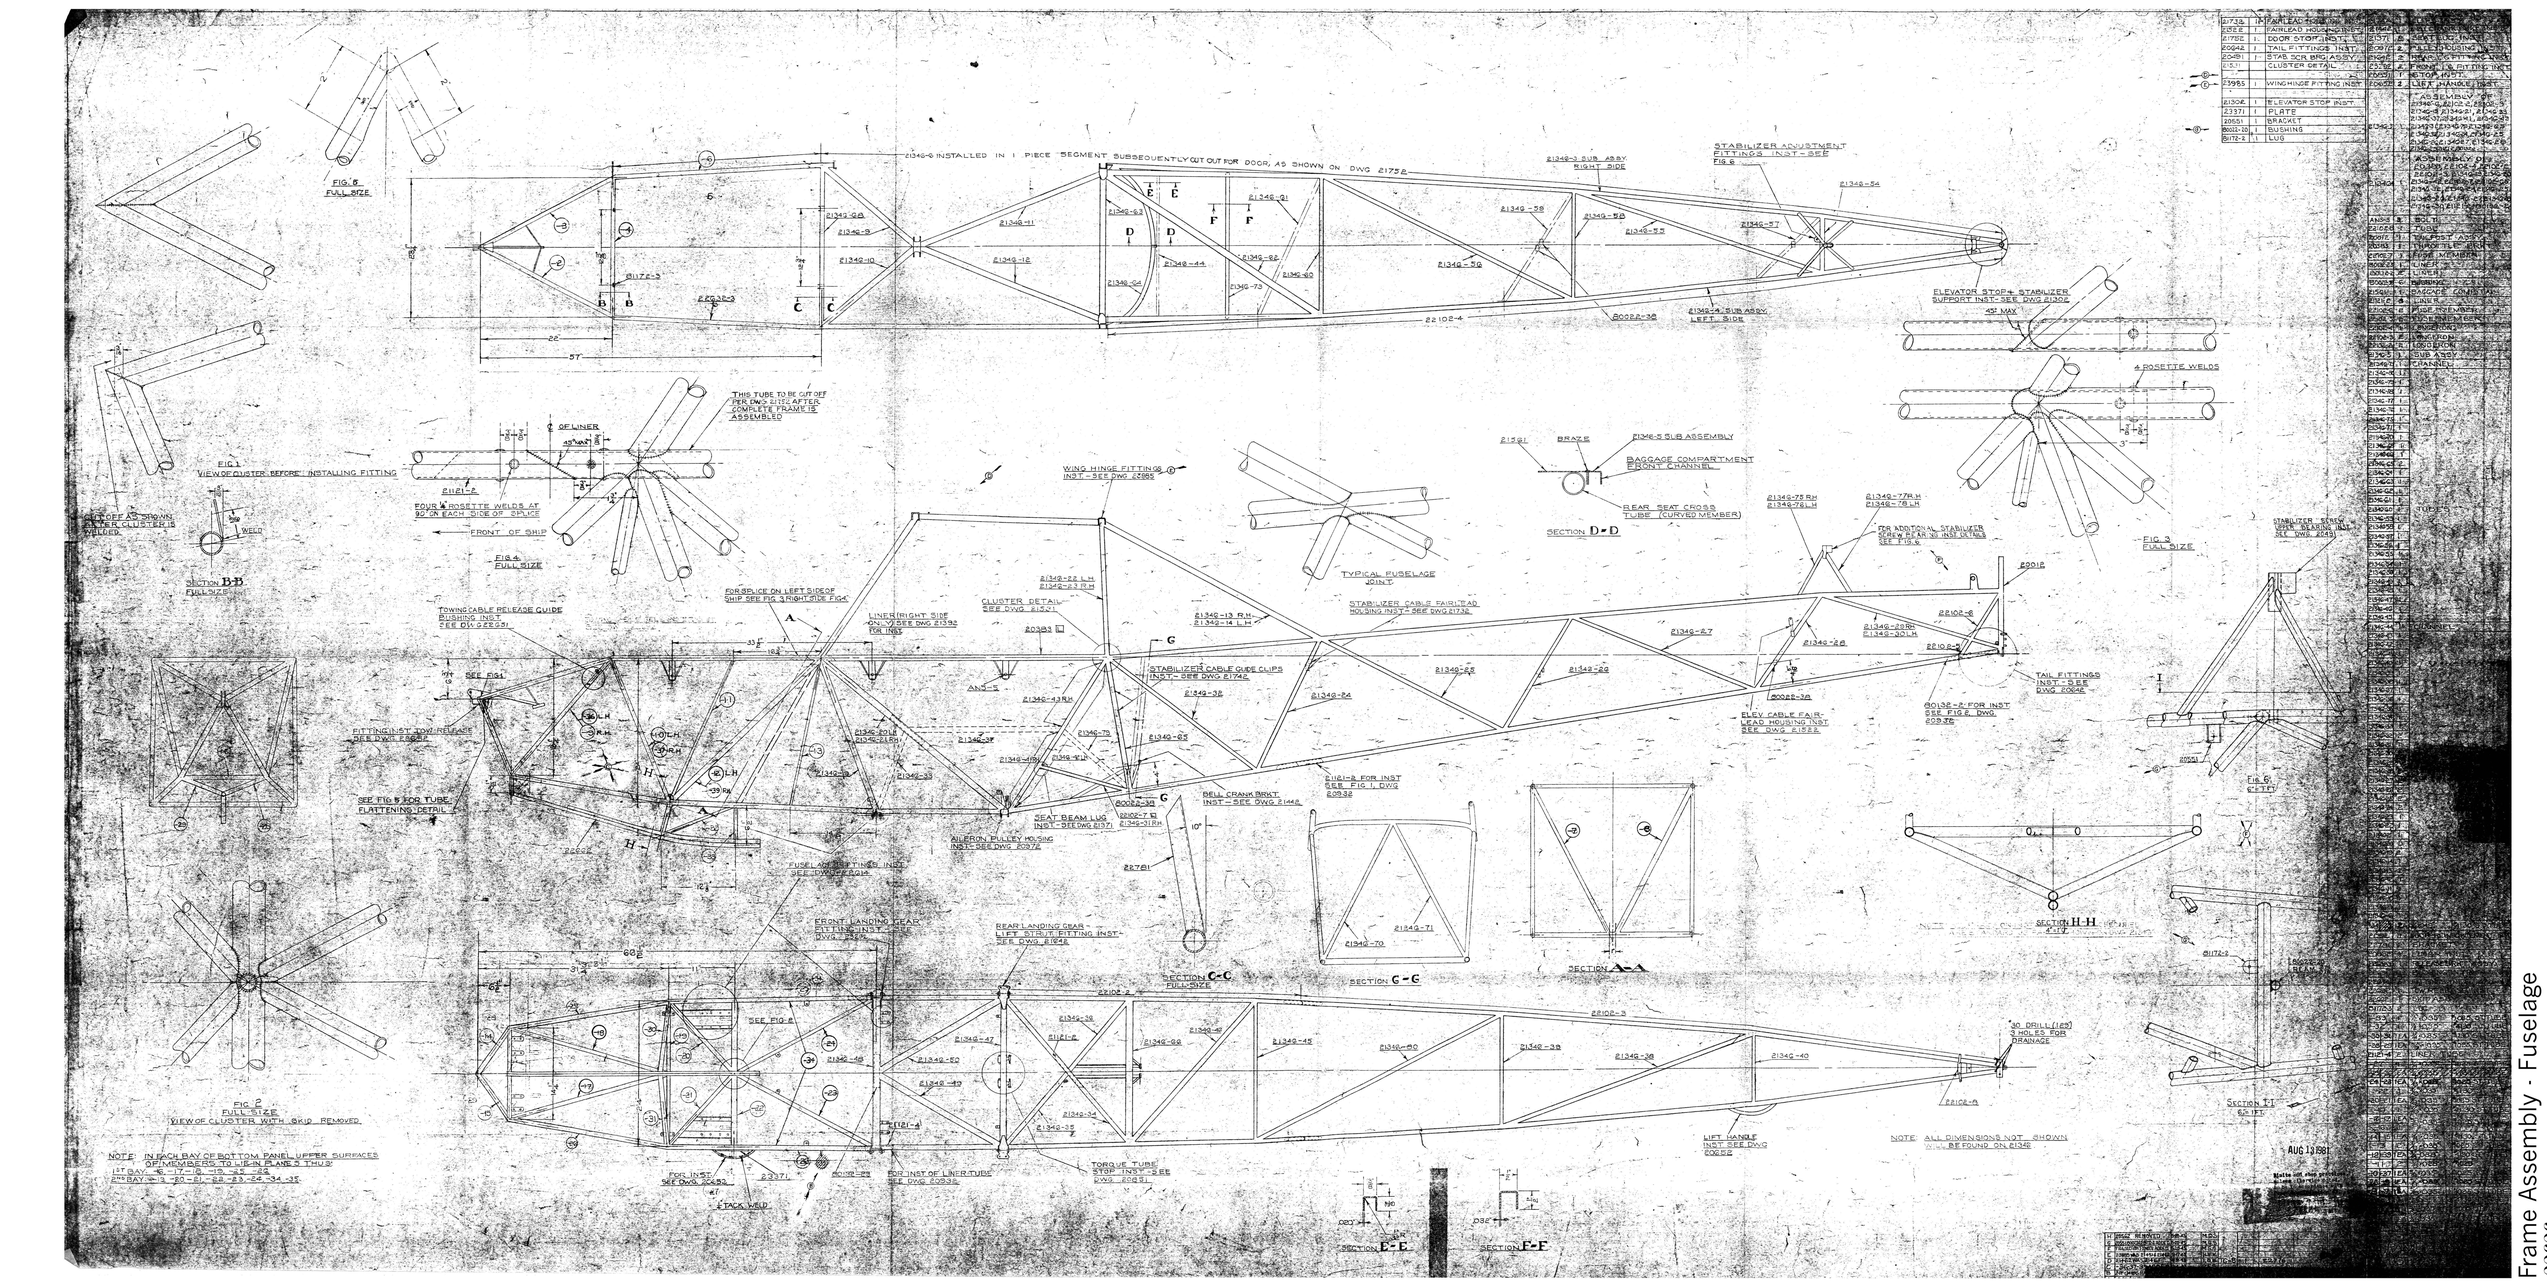

21735	1	FAIRLEAD HOUSING INST	
21752	1	DOOR STOP INST	
21752	1	DOOR STOP INST	
20942	1	TAIL FITTINGS INST	
20491	1	STAB SCR BRG ASSY	
		CLUSTER DETAIL	
		STOP INST	
23985	2	LIFT HANDLE INST	
21302	1	ELEVATOR STOP INST	
23371	1	PLATE	
23851	1	BRACKET	
60031-38	1	BUSHING	
60172-4	1	LUG	

AN3-5	8	BOLT	
AN960-10	8	WASHER	
21346-1	1	FUSELAGE FRAME ASSY	
21346-2	1	SUB ASSY	
21346-3	1	SUB ASSY	
21346-4	1	SUB ASSY	
21346-5	1	SUB ASSY	